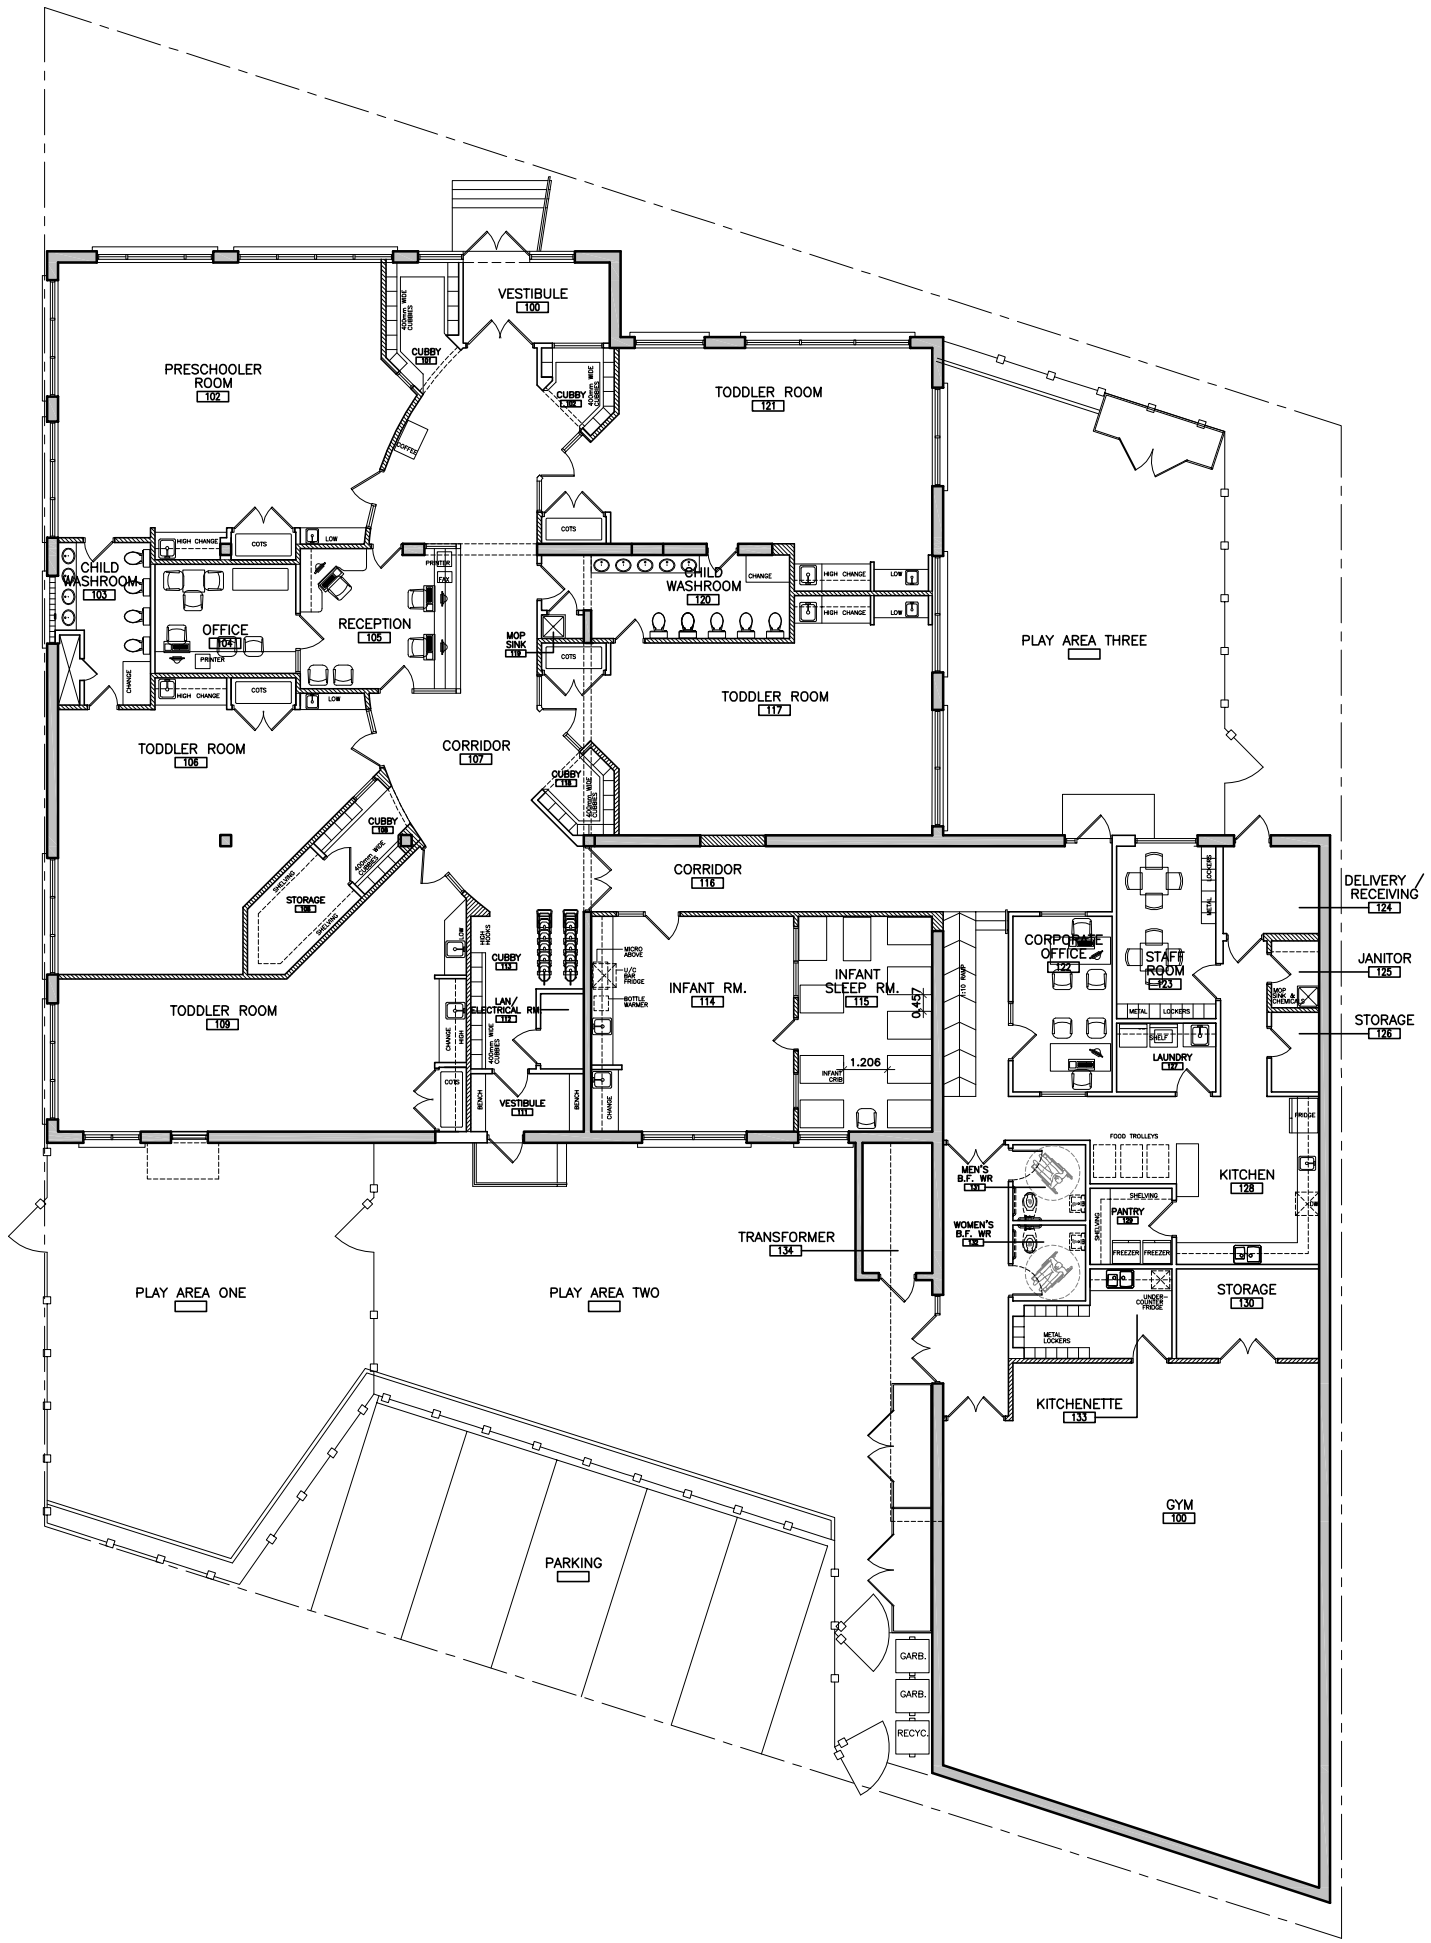

1 A1.2 FLOOR LAYOUT
SCALE: 1:100

Revisions:

No.	Date:	Particular:	By:
1	11/12/08	ISSUED TO MINISTRY OF CHILDREN AND YOUTH SERVICES REVIEW	RT
2	12/11/08	RE-ISSUED TO MINISTRY OF CHILDREN AND YOUTH SERVICES REVIEW	RT

Drawing Issue:

Date:	Particular:	By:
	Issued for Design Approval	
	Issued for Development Permit	
12/22/08	Issued for Building Permit	RT
12/17/08	Issued for Pricing	RT
	Issued for Tender	
	Issued for Construction	
	Issued for As Built Drawings	

Drawings and specifications as instruments of service are the property of Romanov Romanov Architects Inc., the copyright in the same being reserved to them. No reproduction may be made without the permission of Romanov Romanov Architects Inc., and when made, must bear its name. All prints to be returned.
This drawing must not be scaled.
The contractor is to verify dimensions and data noted herein with conditions on the site and is held responsible for reporting any discrepancy to Romanov Romanov Architects Inc., for adjustment. This drawing is not to be used for building purpose until signed and sealed by the Consultant.

Seals:

romanov romanov
ARCHITECTS INCORPORATED
DESIGNERS, URBANISTS, FUTURISTS
375 PARKSIDE DRIVE, TORONTO, ONTARIO, CANADA
M6R 2Z6, tel: (416)766-8750; fax: (416)766-8760

Project:
3605 DUNDAS ST. W.
GREEN APPLE DAYCARE
TORONTO ONT

Sheet Title:
PROPOSED FLOOR LAYOUT

Design:	Drawn:	Approved:
AR	RT	AR

Comm. No:	Sheet No:
08101	A1.2